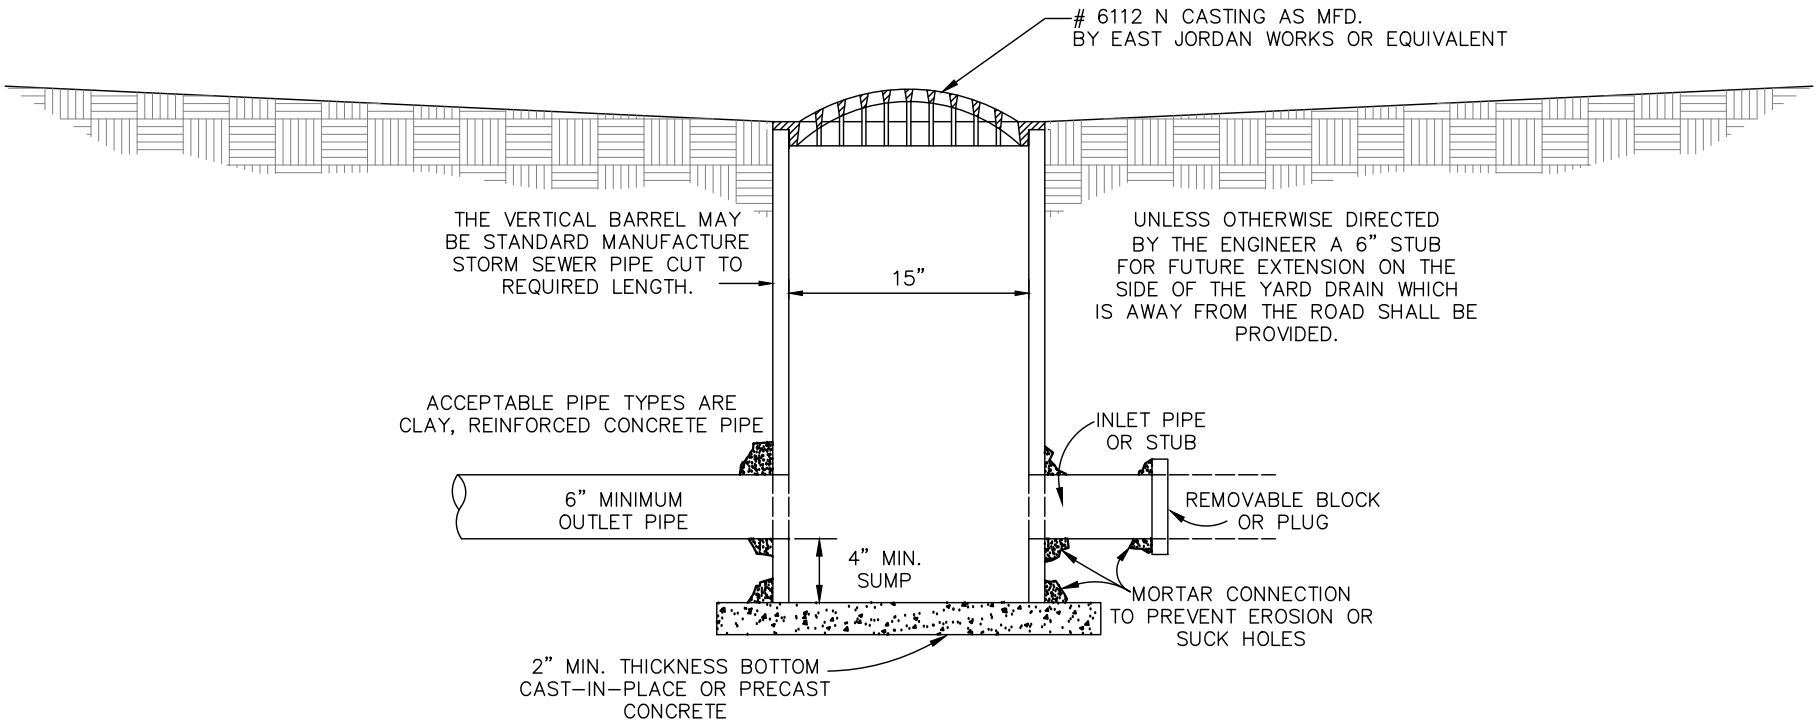

CITY OF SIDNEY	**YARD DRAIN**	REVISIONS:	DATE APPROVED: 06/03/2020
			PAGE No. 600-3